


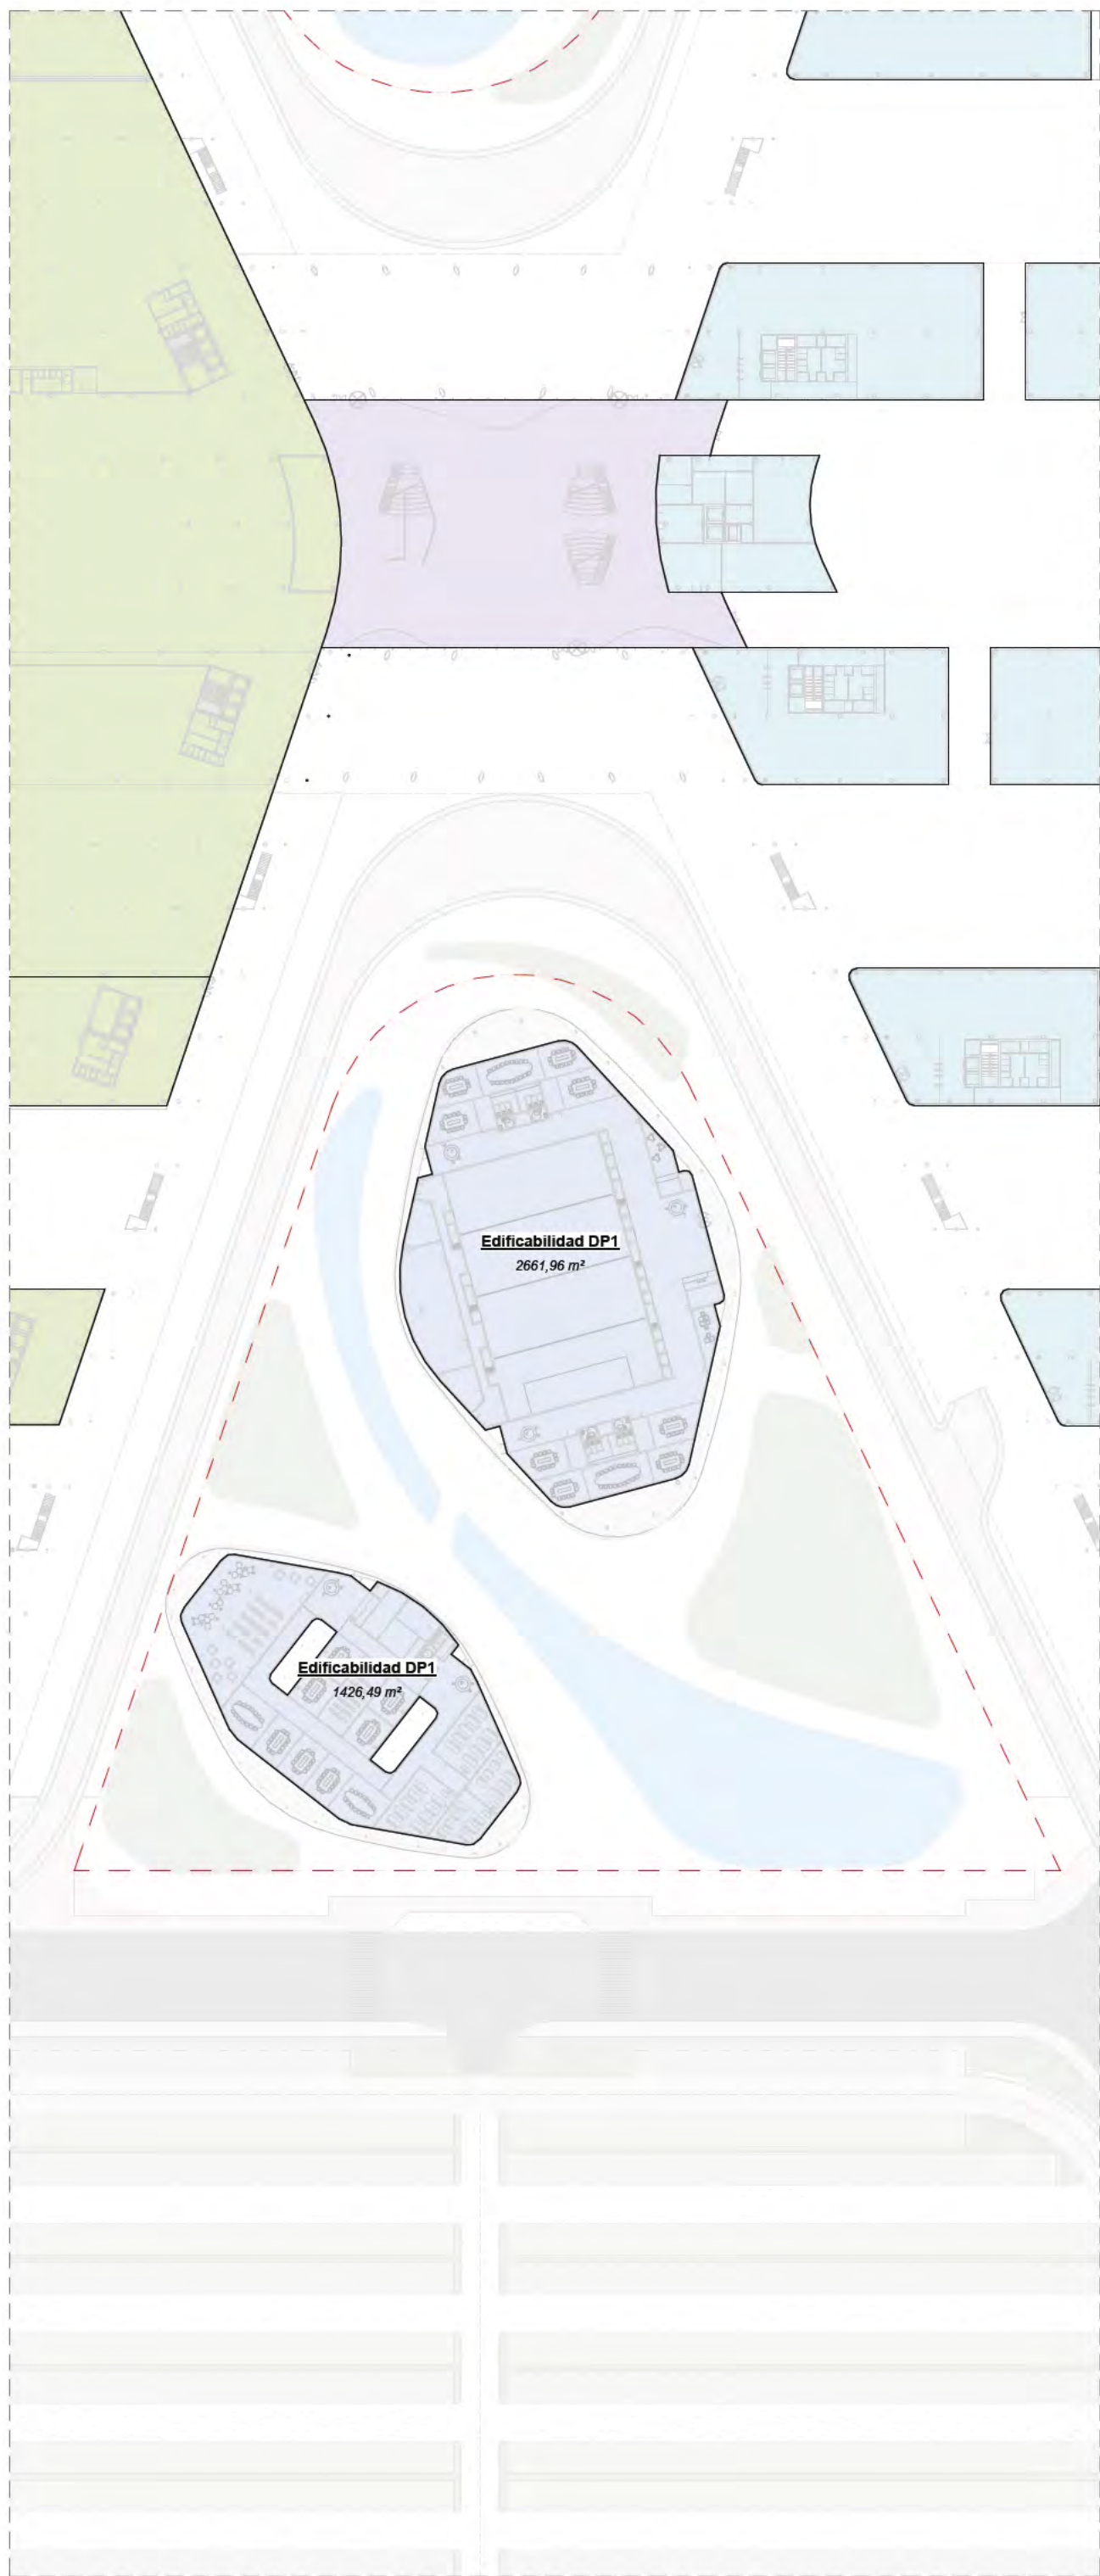

1 1000 - ZZSS DP1 - EDIFICABILIDAD
1 : 1000



2 1000 - ZZSS DP2 - EDIFICABILIDAD
1 : 1000


EDIFICABILIDAD DP1-DP2-DP3 - PAR	
Nivel	Area
Edificabilidad DP1	
PUB_PL00	4088,45 m²
Edificabilidad DP2	
PUB_PL00	6504,42 m²
Edificabilidad DP3	
PUB_PL00	3634,94 m²
PUB_PL01	572,99 m²
PUB_PL02	4780,92 m²
Total	15373,79 m²




3 1000 - ZZSS DP3 - EDIFICABILIDAD PL00
1 : 1000



4 1000 - ZZSS DP3 - EDIFICABILIDAD PL01
1 : 1000

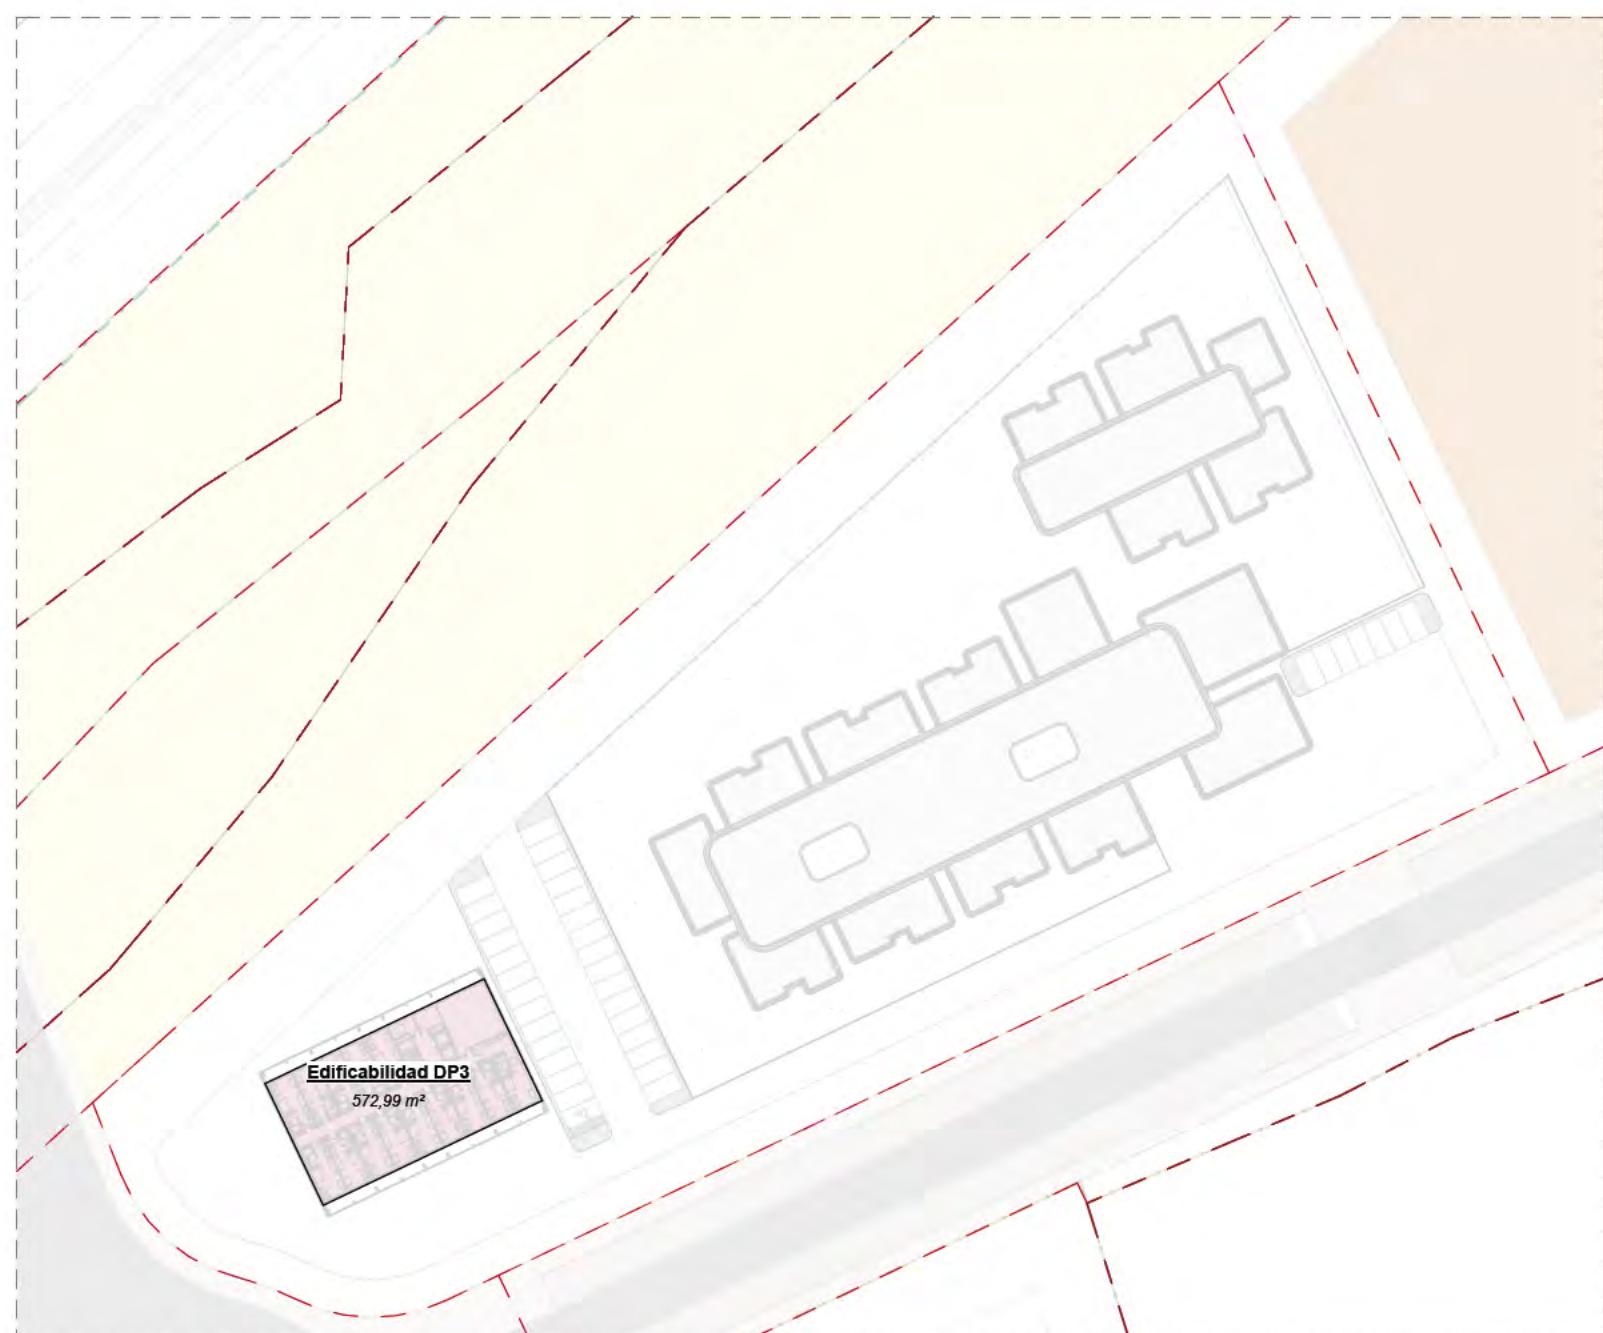


5 1000 - ZZSS DP3 - EDIFICABILIDAD PL02
1 : 1000

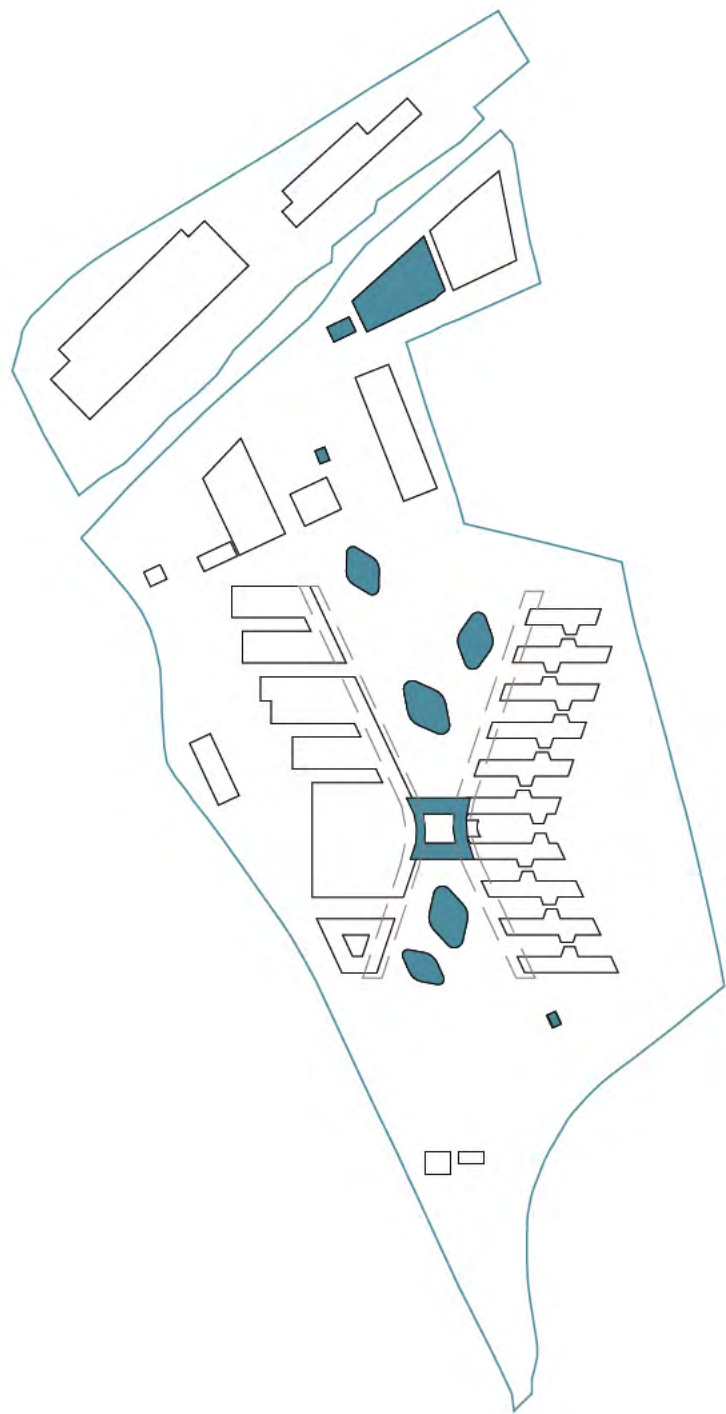

Legenda

- DP1
- DP2
- DP3
- IF-EN
- IF-ES
- IT1
- IT2
- IT3

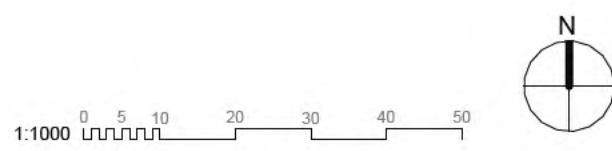

1000 - REFERENCIAS Y JUSTIFICACIONES EDIFICABILIDAD

nº de plano		ITH_ARQ_PB	DPX-0-1007
escala	A-1 1:1000	A-3 1:2000	
fecha	Mayo 2026		
revisión	descripción	fecha	

PLANOS DE EDIFICACIONES

Descripción	INDRA TECHNOLOGY HUB
Situación	TORREJÓN DE ARDOZ
Promotor	INDRA SISTEMAS S.A.
Consultor Estructuras e Instalaciones	SIRKUMingenieros
Consultor Urbanismo	OPCIONA Gestión y Proyectos, S.L.

Ortiz. Leon
ARQUITECTOS