




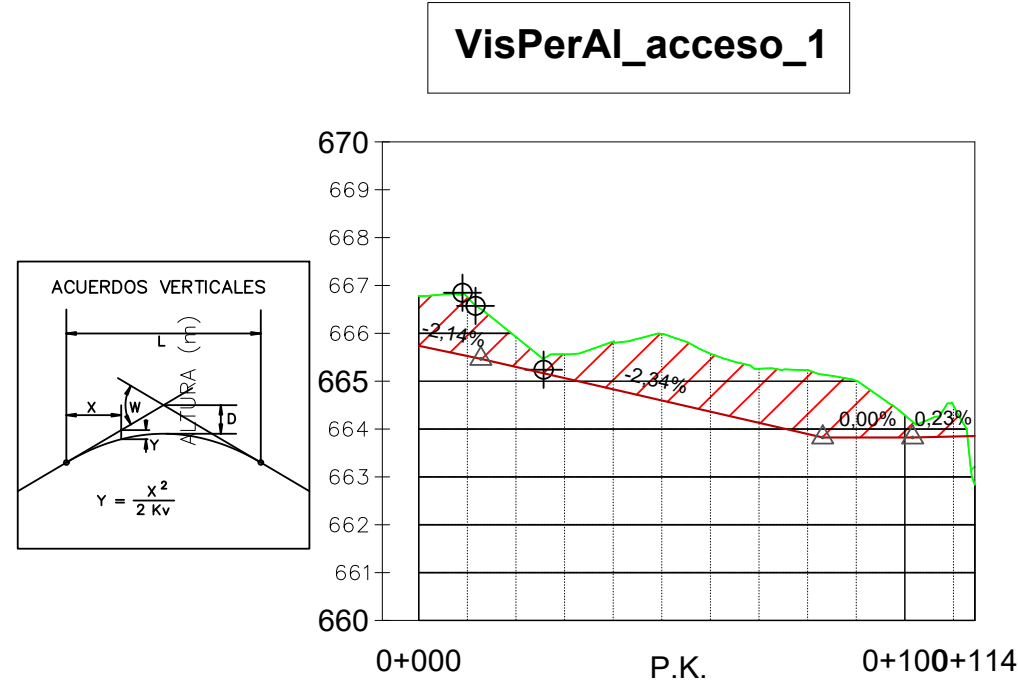


Pendientes	-2.14%	-2.34%	0.00%	0.23%
Cota de Terreno	665.53	666.76	665.30	665.92
Cota de Rasante	665.36	665.92	665.06	665.96
Cota Roja Desmante	1.23	0.63	0.50	0.50
Cota Roja Terraplén				
Distancias Parciales	10.00	10.00	10.00	10.00
Distancias a Origen	10.00	20.00	30.00	40.00
Diagrama de Curvatura	RECTA L=114.41m.			

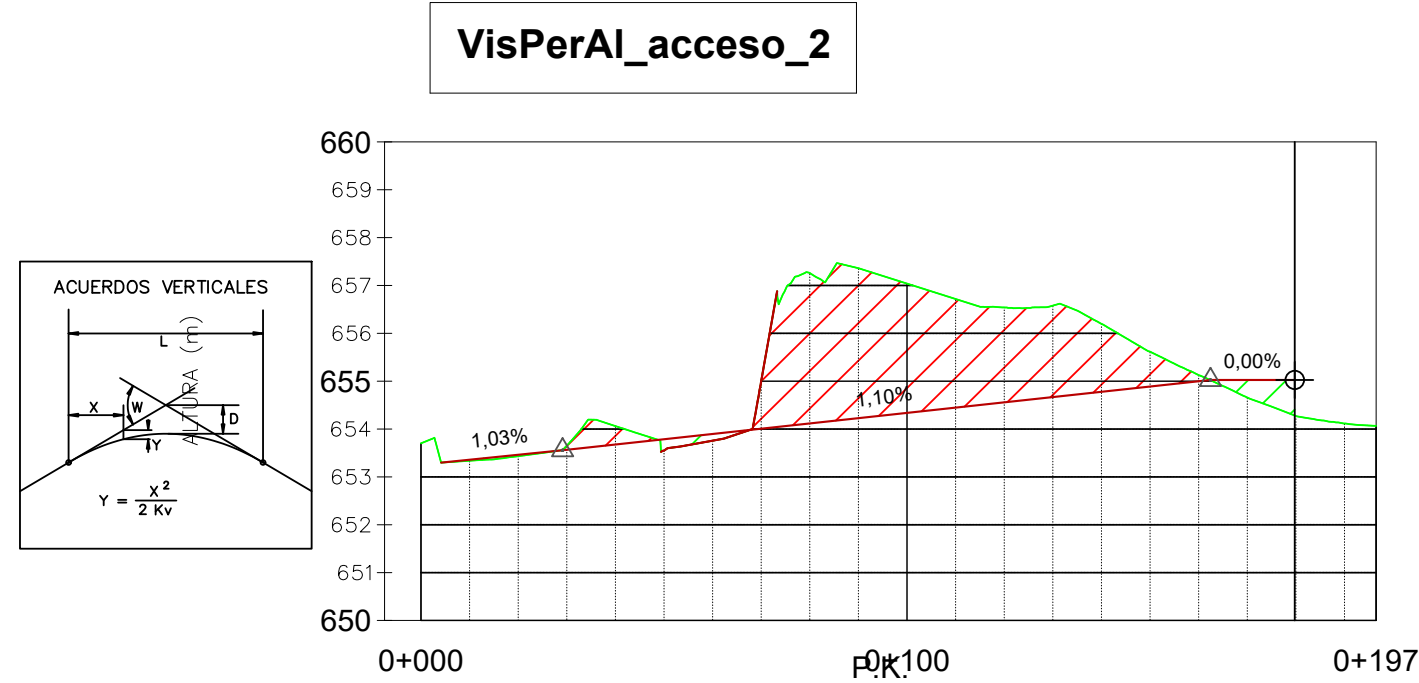

Pendientes	1.03%	1.10%	0.00%
Cota de Terreno	653.36	653.43	653.65
Cota de Rasante	653.46	653.65	653.68
Cota Roja Desmante	0.09	0.39	1.00
Cota Roja Terraplén	0.02	0.03	0.24
Distancias Parciales	10.00	10.00	10.00
Distancias a Origen	10.00	20.00	30.00
Diagrama de Curvatura	RECTA L=196.51m.		

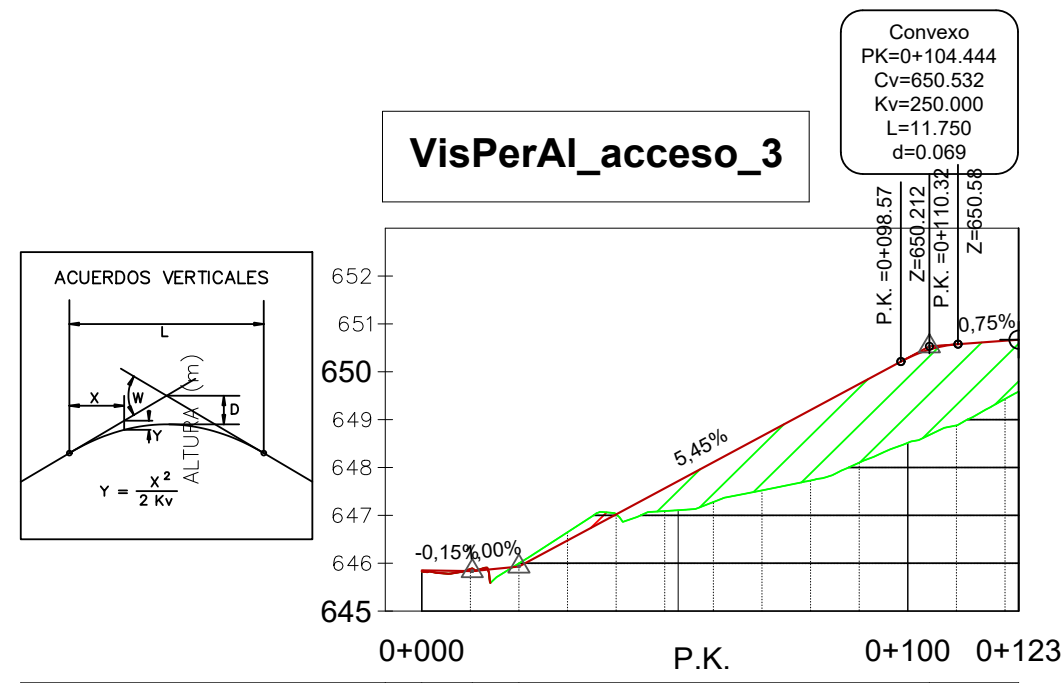

Pendientes	-0.15%	0.00%	5.45%	0.75%
Cota de Terreno	645.83	645.88	645.93	646.00
Cota de Rasante	645.93	646.00	646.47	646.65
Cota Roja Desmante	0.04	0.07	0.17	0.00
Cota Roja Terraplén			0.00	0.48
Distancias Parciales	10.00	10.00	10.00	10.00
Distancias a Origen	10.00	20.00	30.00	40.00
Diagrama de Curvatura	RECTA L=52.75m.			

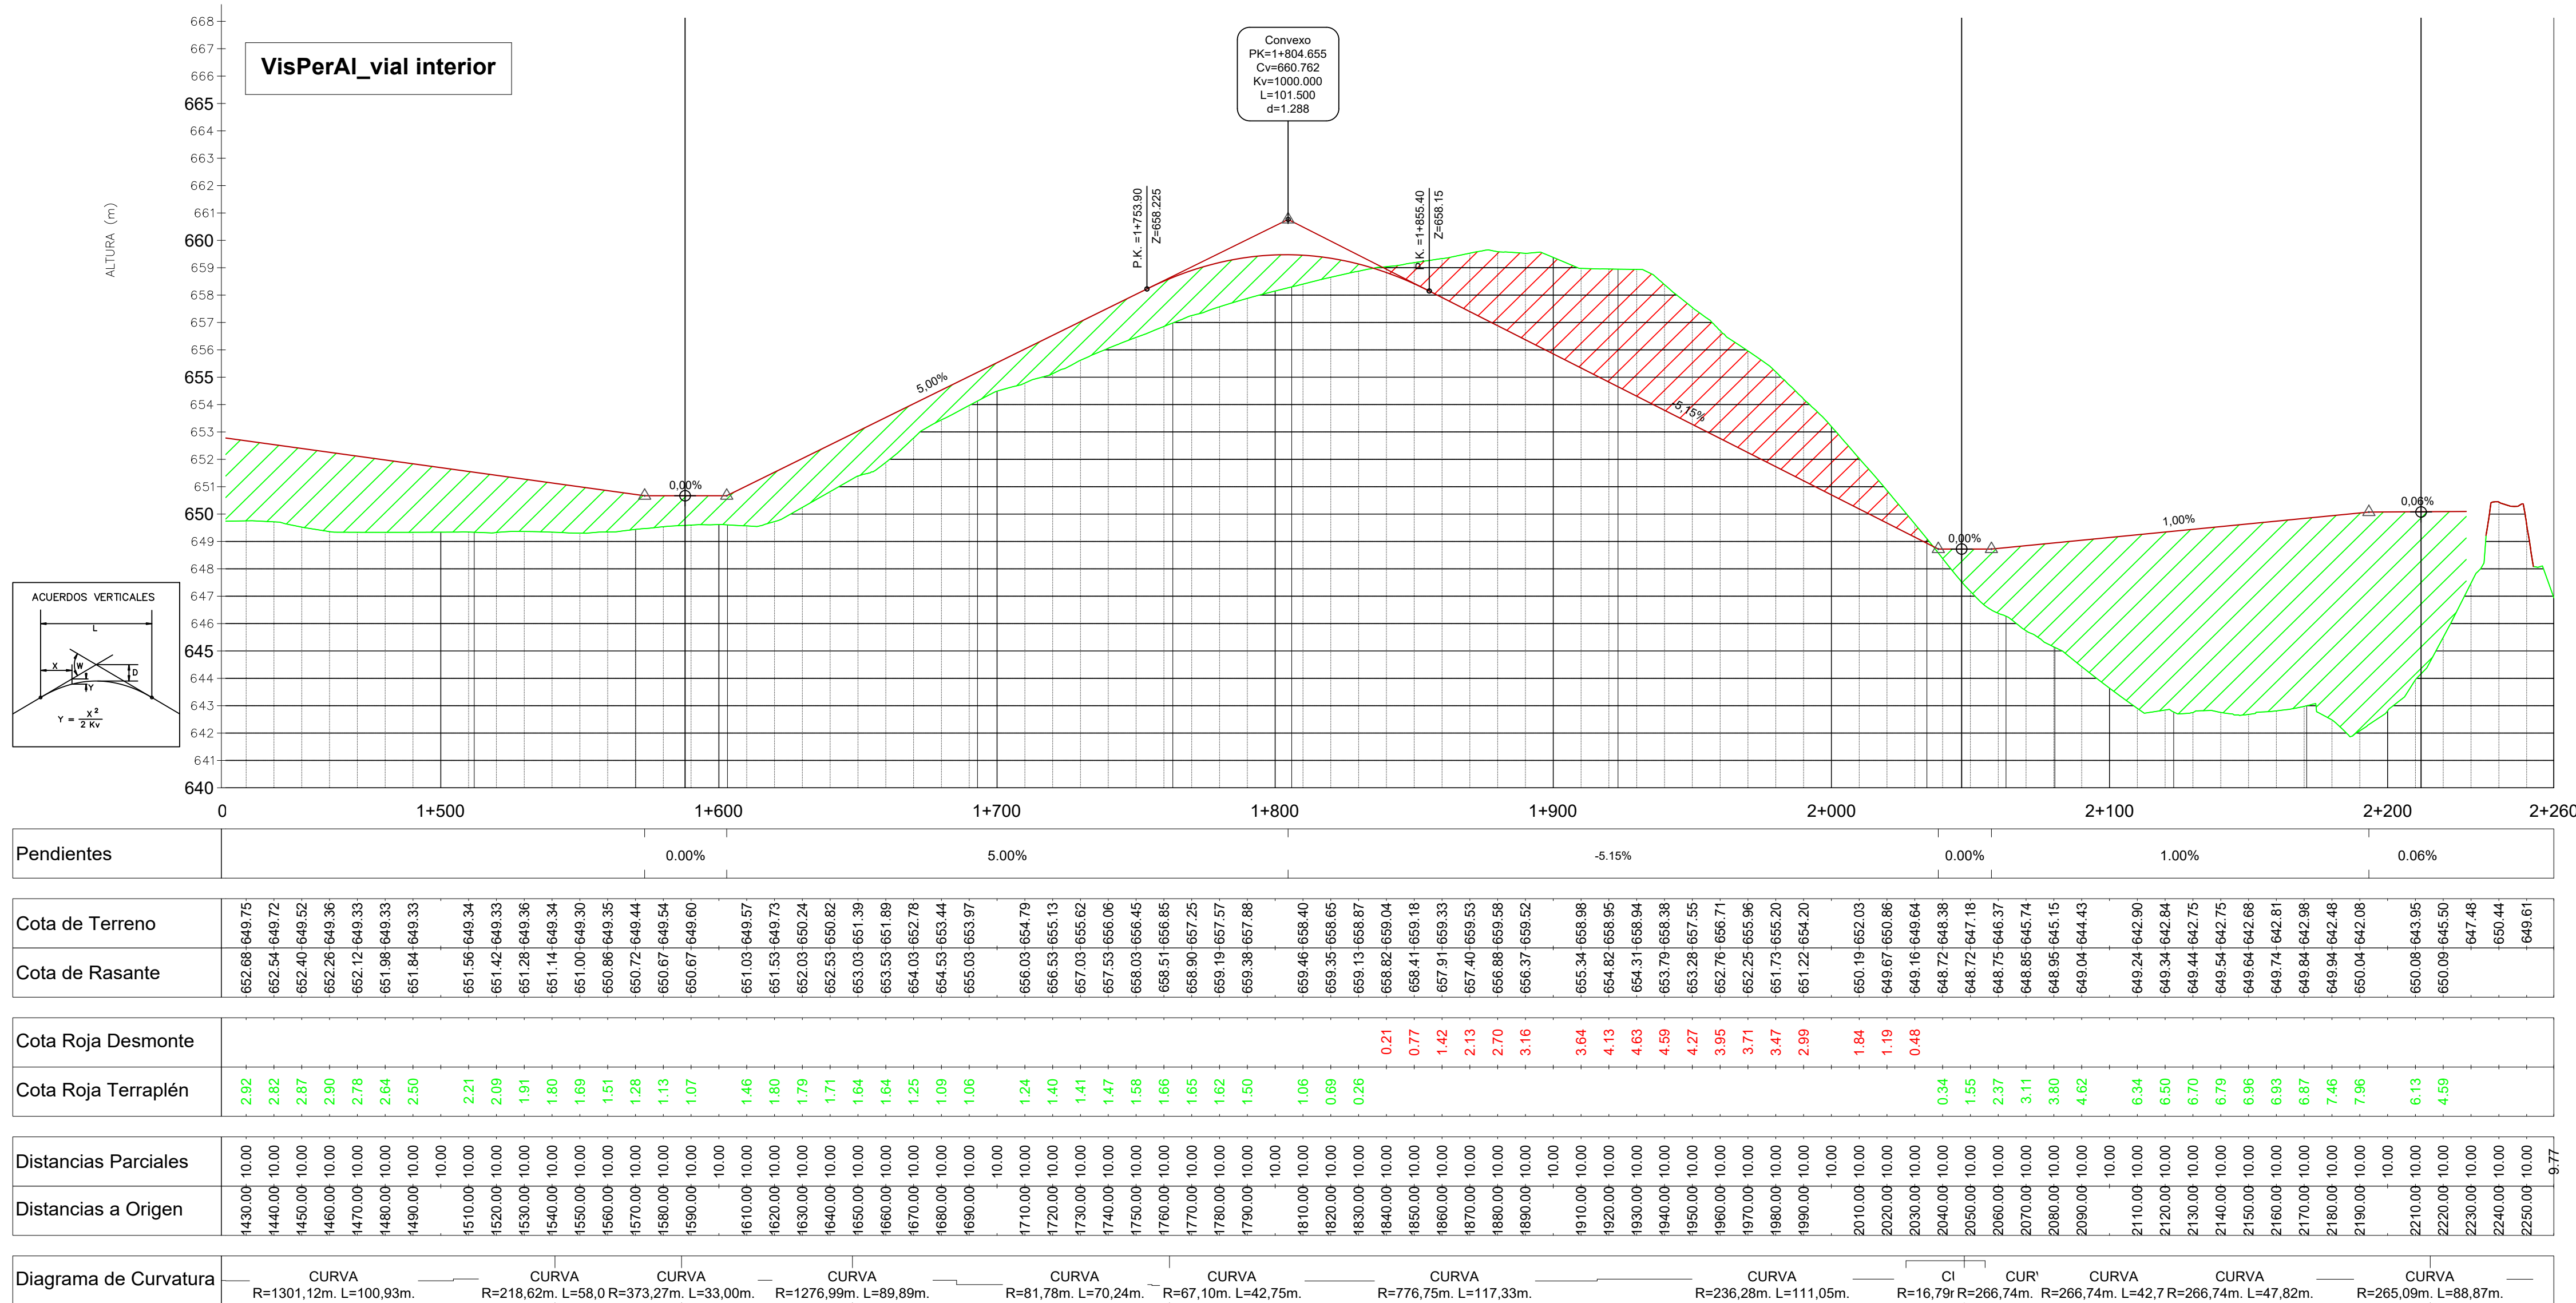

Pendientes	0.00%	5.00%	-5.15%	0.00%	1.00%	0.06%
Cota de Terreno	652.68	649.75	652.54	649.72	652.40	649.52
Cota de Rasante	652.68	649.75	652.54	649.72	652.40	649.52
Cota Roja Desmante						
Cota Roja Terraplén	2.92	2.82	2.87	2.90	2.78	2.64
Distancias Parciales	1430.00	10.00	1440.00	10.00	1450.00	10.00
Distancias a Origen	1430.00	1440.00	1450.00	1460.00	1470.00	1480.00
Diagrama de Curvatura	CURVA R=1301,12m. L=100,93m.					

Plano guía de perfiles rasantes E 1:10.000

